Permit #F00161841

FilmL.A., Inc.
6255 W Sunset Blvd, 12th Floor
Hollywood, CA 90028
t: (213)977-8600 - f: (213)977-8601
www.filmla.com

Summary Information

Permit No: F00161841 **Type of Permit:** FILMING **Release Date:** 02/08/2020

Production Company	THE DIRECTORS BUREAU, LLC
Insured Company Name	THE DIRECTORS BUREAU, LLC
Contact Phone No. 1	323-465-5299
Contact Phone No. 2	
Fax	
Address	1633 Cosmo Street LOS ANGELES, California 90028
Production Title	TEKKEN #2002
Type of Production	Music Video

Producer	Cristina Trenas
Director	Nico Mendez
1st AD	Alexander Armero
Production Manager	Steve Predisik
FilmL.A. Coordinator	Sarah Neubauer
Location Manager	Steve Predisik
Primary Phone	Mobile - 310-975-4462
Secondary Phone	
Location Assistant	n/a n/a
Primary Phone	Mobile - 000-000-0000
Secondary Phone	

Fees

Posting 300	$207.00
Posting 600	$414.00
Notification Charge	$346.00
FILMLA NON-REFUNDABLE FILM APPLICATION FEE	$699.00
LA CITY LANE AND STREET CLOSURE FEE	$312.00
LA CITY FIRE DEPARTMENT SPOT CHECK SURCHARGE	$85.00

Total Permit Fee $2,063.00

Number of Locations 3

NOT A PERMIT

FilmL.A., Inc.
6255 W Sunset Blvd, 12th Floor
Hollywood, CA 90028
t: (213)977-8600 - f: (213)977-8601
www.filmla.com

Summary Information — Location

Location 1 of 3

Permit Number F00161841
Production Company THE DIRECTORS BUREAU, LLC
Insured Company THE DIRECTORS BUREAU, LLC
Production Title TEKKEN #2002

Location Manager Steve Predisik
Primary Phone Mobile - 310-975-4462
Secondary Phone

Location Address 6030 Laurel Canyon Blvd, Los Angeles, CA, 91606

Location Type Retail Business

Film Dates 2/10/2020 - 2/10/2020 09:00 - 19:00 1 day

Open or Closed to the Public Closed

Generic Conditions **THE CONSUMPTION OF ALCOHOLIC BEVERAGES AND THE USE OF DRUGS, INCLUDING MARIJUANA, ON LOCATION BY ANY CAST, CREW, OR INVITED GUESTS IS STRICTLY PROHIBITED.**
*LA CITY AND/OR LA COUNTY FIRE CHECKLIST ATTACHED TO FINAL PERMIT. THE PERMITTEE IS RESPONSIBLE FOR COMPLETING CHECKLIST PRIOR TO FILMING ACTIVITY AT THIS LOCATION. NON COMPLIANCE MAY RESULT IN ASSIGNMENT OF A FIRE OFFICER.
Community Survey Obtained
Must Maintain 5' Clearance on Sidewalks/Walkways
Must maintain local/emergency access
No cast or crew parking on area streets
No interference with merchant activity.
No interference with vehicular or pedestrian traffic
No Parking in handicap spaces at anytime.

Equipment on Location

Type	Quantity
5 or 10 ton trucks	3
Cast/Crew vehicles	50
Cube Trucks	3
Generator	1
Motor Homes	1
Picture vehicles	1
Portable restrooms	1
Vans	3

Personnel on Location

Type	Quantity
Cast	10
Crew	30
Extras	10
Spot Check	1

Filming Activities Atmospheric smoke effects (water based); Exterior Dialogue; Exterior establishing shots; Exterior models against scenery; Interior Dialogue; Interior models against scenery; Interior/exterior playback ;

Jurisdiction **Political:** Los Angeles City - Council District 02 **Police:** Los Angeles Police Department **Fire:** Los Angeles City

Thomas Guide **Page:** 532 **Grid:** G7

Approvals LOS ANGELES CITY POLICE DEPARTMENT Gabriel Aleman

Parking

Base Camp
Location Type : Other Location
6161 Whitsett Ave, Los Angeles, CA, 91606

Crew Parking
Location Type : Other Location
6161 Whitsett Ave, Los Angeles, CA, 91606

Parking Notes
SPOT CHECK APPROVED PER INSPECTOR OWENS 2/7

Posting "No Parking" signs E/S LAUREL CANYON BLVD, OXNARD ST - NORTH 500'

Approximate Footage 0 - 300 **Log Number** 271236

Date(s) 2/8/2020 to 2/8/2020 **Time(s)** 05:00 to 22:00

Posting "No Parking" signs E/S LAUREL CANYON BLVD, OXNARD ST - NORTH 500'

NOT A PERMIT

FilmL.A., Inc.
6255 W Sunset Blvd, 12th Floor
Hollywood, CA 90028
t: (213)977-8600 - f: (213)977-8601
www.filmla.com

Summary Information — Location

Permit Number F00161841
Production Company THE DIRECTORS BUREAU, LLC
Insured Company THE DIRECTORS BUREAU, LLC
Production Title TEKKEN #2002

Location Manager Steve Predisik
Primary Phone Mobile - 310-975-4462
Secondary Phone

Approximate Footage	301 - 600	**Log Number**	271237
Date(s)	2/10/2020 to 2/10/2020	**Time(s)**	05:00 to 22:00
Posting "No Parking" signs	S/S ERWIN ST, WHITSETT AVE - WEST 300'		
Approximate Footage	0 - 300	**Log Number**	271273
Date(s)	2/8/2020 to 2/8/2020	**Time(s)**	05:00 to 22:00
Posting "No Parking" signs	S/S ERWIN ST, WHITSETT AVE - WEST 300'		
Approximate Footage	0 - 300	**Log Number**	271274
Date(s)	2/10/2020 to 2/10/2020	**Time(s)**	05:00 to 22:00

NOT A PERMIT

FilmL.A., Inc.
6255 W Sunset Blvd, 12th Floor
Hollywood, CA 90028
t: (213)977-8600 - f: (213)977-8601
www.filmla.com

Summary Information — Location

Permit Number F00161841
Production Company THE DIRECTORS BUREAU, LLC
Insured Company THE DIRECTORS BUREAU, LLC
Production Title TEKKEN #2002

Location Manager Steve Predisik
Primary Phone Mobile - 310-975-4462
Secondary Phone

Location Address Tiara St, Laurel Canyon Blvd - West 300'., North Hollywood, CA, 91606

Location Type Street

Prep Dates 2/10/2020 - 2/10/2020 05:00 - 06:00 1 day

Film Dates 2/10/2020 - 2/10/2020 06:00 - 19:00 1 day

Strike Dates 2/10/2020 - 2/10/2020 19:00 - 20:00

Open or Closed to the Public Closed

Generic Conditions **THE CONSUMPTION OF ALCOHOLIC BEVERAGES AND THE USE OF DRUGS, INCLUDING MARIJUANA, ON LOCATION BY ANY CAST, CREW, OR INVITED GUESTS IS STRICTLY PROHIBITED.**
*LA CITY AND/OR LA COUNTY FIRE CHECKLIST ATTACHED TO FINAL PERMIT. THE PERMITTEE IS RESPONSIBLE FOR COMPLETING CHECKLIST PRIOR TO FILMING ACTIVITY AT THIS LOCATION. NON COMPLIANCE MAY RESULT IN ASSIGNMENT OF A FIRE OFFICER.
Community Survey Obtained
Equipment staging and vehicles may park on one side of the street only.
Must Maintain 5' Clearance on Sidewalks/Walkways
Must maintain local/emergency access
No cast or crew parking on area streets
No interference with merchant activity.
No Parking in handicap spaces at anytime.
Number of uniformed officers listed on the permit is a minimum requirement. Permittee remains responsible for deploying a sufficient number of uniformed officers to provide traffic and crowd control to ensure the safety of the film crew and the public.

Please see attached documents Tiara St (closure) btwn Laurel Canyon Blvd west to Alley - Directors Bureau.pdf
Film_LA agent Letter_Executed.pdf

Equipment on Location

Type	Quantity
5 or 10 ton trucks	3
Cast/Crew vehicles	50
Cube Trucks	3
Generator	1
Motor Homes	1
Picture vehicles	6
Portable restrooms	1
Vans	3

Personnel on Location

Type	Quantity
Cast	20
Crew	50
Extras	30
Off-Duty/Retired LAPD Officer(s)	2
Spot Check	1

Filming Activities Equipment on sidewalk, in curb lane & across street; Exterior Dialogue; Exterior establishing shots; Exterior models against scenery; Intermittent pedestrian control; Intermittent traffic control - 2 minutes standard; Exterior playback ;

Jurisdiction **Political:** Los Angeles City - Council District 02 **Police:** Los Angeles Police **Fire:** Los Angeles City Department

Approvals LOS ANGELES CITY POLICE DEPARTMENT Gabriel Martinez

NOT A PERMIT

FilmL.A., Inc.
6255 W Sunset Blvd, 12th Floor
Hollywood, CA 90028
t: (213)977-8600 - f: (213)977-8601
www.filmla.com

Summary Information — Location

Permit Number F00161841
Production Company THE DIRECTORS BUREAU, LLC
Insured Company THE DIRECTORS BUREAU, LLC
Production Title TEKKEN #2002

Location Manager Steve Predisik
Primary Phone Mobile - 310-975-4462
Secondary Phone

FILML.A. CLOSURES — Jennifer Morelos
LOS ANGELES CITY DEPARTMENT OF PUBLIC WORKS — LaMeisha Candler

Parking

Base Camp 6161 Whitsett Ave, Los Angeles, CA, 91606
Location Type : Other Location

Crew Parking 6161 Whitsett Ave, Los Angeles, CA, 91606
Location Type : Other Location

Parking Notes
spot check approved for base camp / crew parking per inspector owens 2/7

Posting "No Parking" signs B/S TIARA ST, LAUREL CANYON BLVD - WEST 200' (ALLEY)
Approximate Footage 301 - 600 **Log Number** 271258
Date(s) 2/8/2020 to 2/8/2020 **Time(s)** 05:00 to 22:00

Posting "No Parking" signs B/S TIARA ST, LAUREL CANYON BLVD - WEST 200' (ALLEY)
Approximate Footage 301 - 600 **Log Number** 271260
Date(s) 2/10/2020 to 2/10/2020 **Time(s)** 05:00 to 22:00

Lane / Full Closure FULL CLOSURE:TIARA ST, LAUREL CANYON BLVD - WEST 200' (ALLEY)
Approximate Footage 0 - 300
Date(s) 2/10/2020 to 2/10/2020 **Time(s)** 05:00 to 20:00

NOT A PERMIT

Permit #F00161841
FilmL.A., Inc.
6255 W Sunset Blvd, 12th Floor
Hollywood, CA 90028
t: (213)977-8600 - f: (213)977-8601
www.filmla.com

Summary Information — Location

Permit Number F00161841
Production Company THE DIRECTORS BUREAU, LLC
Insured Company THE DIRECTORS BUREAU, LLC
Production Title TEKKEN #2002

Location Manager Steve Predisik
Primary Phone Mobile - 310-975-4462
Secondary Phone

Location Address Victory Blvd, Colfax Ave, Burbank Blvd, Whitsett Ave, North Hollywood, 91606

Location Type Grid

Film Dates 2/10/2020 - 2/10/2020 05:00 - 22:00 1 day

Open or Closed to the Public Open

Generic Conditions **THE CONSUMPTION OF ALCOHOLIC BEVERAGES AND THE USE OF DRUGS, INCLUDING MARIJUANA, ON LOCATION BY ANY CAST, CREW, OR INVITED GUESTS IS STRICTLY PROHIBITED.**
All vehicles must be parked on private property
GRID: Companies may briefly set-up on a sidewalk to film a vehicle in motion. However, no stopping and setting up without the prior approval of all affected business/residence owners.
GRID: Filming activity may not exceed a two hour time frame in any location.
GRID: It is the responsibility of the permittee to be aware of Special Condition areas, which are excluded from this grid location. A complete list of Special Condition areas can be found at www.Filmla.com
GRID: Max of 5 equipment vehicles allowed, must be smaller than a 3 ton cube truck or a stake bed.
GRID: May not interfere with filming activities of production companies in possession of location-specific permits, previously scheduled special events, or existing construction projects.
GRID: Re-setting/ Adjustment of equipment while using Process trailers, Tow Dolly, Insert cars, Camera cars, Russian arm and the like, is required to be done on a basecamp lot.
May not interfere with filming activities of production companies in possession of location-specific permits, previously scheduled special events, or existing construction projects.
Must Maintain 5' Clearance on Sidewalks/Walkways
Must maintain local/emergency access
No cast or crew parking on area streets
No interference with merchant activity.
No Parking in handicap spaces at anytime.
No stopping and setting up in residential areas before 7am or after 10pm without prior approval
No stopping or setting up in front of merchants or residents without prior approval
Number of uniformed officers listed on the permit is a minimum requirement. Permittee remains responsible for deploying a sufficient number of uniformed officers to provide traffic and crowd control to ensure the safety of the film crew and the public.

Equipment on Location

Type	Quantity
Picture vehicles	1
Vans	2

Personnel on Location

Type	Quantity
Cast	5
Crew	10
Off-Duty/Retired LAPD Officer(s)	2

Filming Activities Camera in car; Equipment on sidewalk only.; Exterior Dialogue; Exterior establishing shots; Exterior models against scenery; Intermittent pedestrian control; Intermittent traffic control - 2 minutes standard; B-Roll;

Jurisdiction **Political:** Los Angeles City - Council District 02 **Police:** Los Angeles Police **Fire:** Los Angeles City Department

Approvals LOS ANGELES CITY POLICE DEPARTMENT Melissa Hernandez

Parking
Base Camp
Location Type : Filming Location

Crew Parking
Location Type : Filming Location

NOT A PERMIT

Permit #F001618411

ROAD CLOSED AHEAD W20-3	DETOUR AHEAD W20-2	ROAD CLOSED R11-2	R3-1	R3-2	ROAD CLOSED TO THRU TRAFFIC R11-4	DETOUR M4-10(R)	DETOUR M4-10(L)	DETOUR SC3(CA)	END DETOUR M4-8a

SYMBOL LEGEND

- = 28" TRAFFIC CONE / 36" DELINEATOR
- = TYPE I BARRICADE W/ SIGN
- = FLASHING ARROW BOARD
- = HIGH LEVEL WARNING DEVICE
- = SIGNALIZED INTERSECTION
- = EXISTING DRIVEWAY
- = DIRECTION OF TRAFFIC

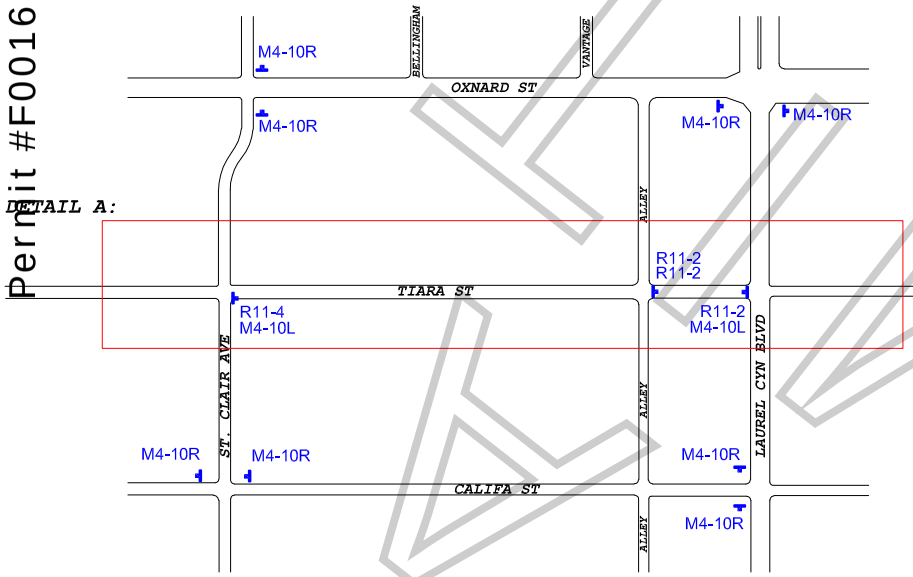

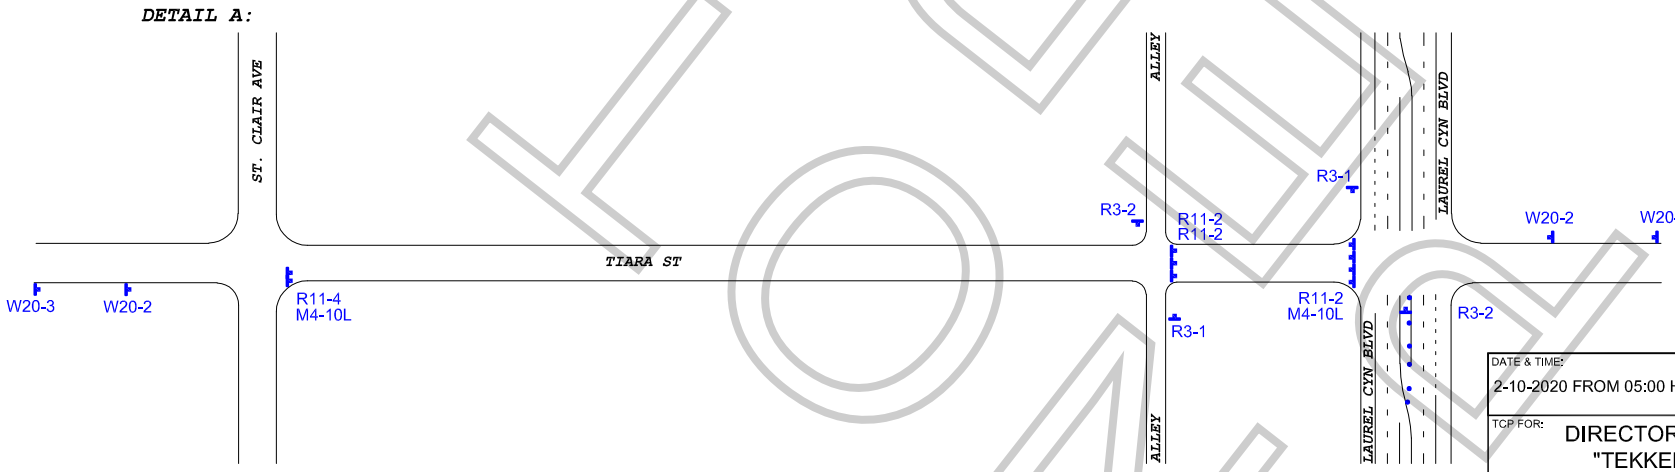

WORK ZONE TRAFFIC CONTROL PLAN GENERAL NOTES

1. ALL SIGNING, STRIPING, AND TRAFFIC CONTROL DEVICES SHALL SHALL BE IN ACCORDANCE WITH THE LASTEST EDITIONS OF THE CALIFORNIA MANUAL ON UNIFORM TRAFFIC CONTROL DEVICES (CAMUTCD), W.A.T.C.H. MANUAL, CALTRANS STANDARDS PLANS, CALTRANS STANDARD SPECIFICATIONS, AND/OR AS DIRECTED BY THE PERMIT ENGINEER.
2. THERE WILL BE NO INTERFERENCE WITH TRAFFIC SIGNALS OR CROSSWALKS.
3. CONES WILL BE 28" MINIMUM HEIGHT AND HAVE REFLECTORIZED SLEEVES FOR NIGHT WORK.
4. POLICE WILL DIRECT TRAFFIC IF NECESSARY.

ALL TRAFFIC CONTROL WILL BE INSTALLED TO MEET OR EXCEED THE MOST CURRENT CAMUTCD AND WATCH MINIMUM REQUIREMENTS

DATE & TIME:
2-10-2020 FROM 05:00 HOURS TO 20:00 HOURS.

TCP FOR:
DIRECTORS BUREAU
"TEKKEN #2002"

LOCATION:
FULL STREET CLOSURE - TIARA ST
FROM LAUREL CANYON BLVD WEST TO ALLEY
NORTH HOLLYWOOD, CALIFORNIA

TCP PREPARED BY:
JCL TRAFFIC SERVICES
500 S. GREENWOOD AVE
MONTEBELLO, CA 90640
Ph: (213) 622-9775
C31-CA Lic # 805357

CONTACT(S):
CONRAD ELROD
OFFICE# 213-763-9000
STEVE PREDISIK
PH# 310-975-4462

DATE	REVSIONS

DRAFTER: M. MENJIVAR
SCALE: N.T.S.
FILM LA: SARAH NEUBAUER
SHEET: 1 OF 1

FLOW ZONE

APPOINTMENT OF Film This! Production Services
AS AUTHORIZED AGENT AND REPRESENTATIVE

I certify that I am a representative of The Directors Bureau (Principal) and am authorized to enter into binding contractual agreements on Principal's behalf provided Principal has pre-approved such agreements. I further certify that I am authorized by Principal to appoint other representatives and agents for Principal and to give such representatives and agents authority to enter into and bind Principal to agreements relating to the issuance and compliance with location film (e.g. theatrical, television, commercial, and other motion picture filming) and still photographic permits, including the permits themselves and any riders to such permits. Acting on the behalf of Principal in my capacity as its authorized representative, I appoint Film This! Production Services and its employees and agents as Principal's authorized representatives and agents to apply for and receive location film (e.g. theatrical, television, commercial, and other motion picture filming) and still photographic permits on behalf of Principal through FilmLA for any city, county or other jurisdiction that FilmLA contracts with, in accordance with Principal's instructions, to negotiate, discuss, accept, modify, agree to bind the Principal to the terms and conditions of such permits (including any restrictions and/or community guidelines applicable to any such permit) and to execute such permits on behalf of Principal. Principal understands, acknowledges and agrees that it (and/or it's insurer) remains responsible and liable for any and all obligations imposed by or incidental to any permit or rider issued to Principal signed by an employee or agent of (including any coordinator, runner or messenger used by) Film This! Production Services. Principal further agrees to comply with the terms and conditions of any such permits and hereby appoints Film This! Production Services as an authorized representative to facilitate compliance with such terms and conditions following issuance of such permits and to enter into agreements for Principal with respect thereto. Any person, city, agency, entity or organization (including FilmLA and any city, county or other jurisdiction that FilmLA contracts with) may rely on this appointment and not need obtain any further authorization for any act described herein. An original or electronic copy of this appointment shall be sufficient and may be treated as an original for all purposes. The appointment may be revoked by Principal at any time in writing delivered to FilmLA, but in any case shall expire one (1) year from the date of execution set forth below.

I declare under penalty of perjury under the laws of the State of California that I am authorized to appoint Film This! Production Services as an agent for Principal and based on that authority I hereby appoint Film This! Production Services as Principal's agent as set forth herein.

DATED 02/07/2020 **BY** _____
REPRESENTATIVE'S SIGNATURE

Directors Bureau	1633 Cosmo Street
NAME OF "PRINCIPAL" (PRODUCTION COMPANY)	PRINCIPAL'S STREET ADDRESS
Stephen Predisik	Los Angeles, CA 90028
PRINT PRINCIPAL REPRESENTATIVE NAME	CITY, STATE, ZIP CODE
Production Supervisor	310-975-4462
REPRESENTATIVE TITLE (I.E. UPM, LOC. MGR.)	PRINCIPAL'S TELEPHONE NUMBER

NOT A PERMIT